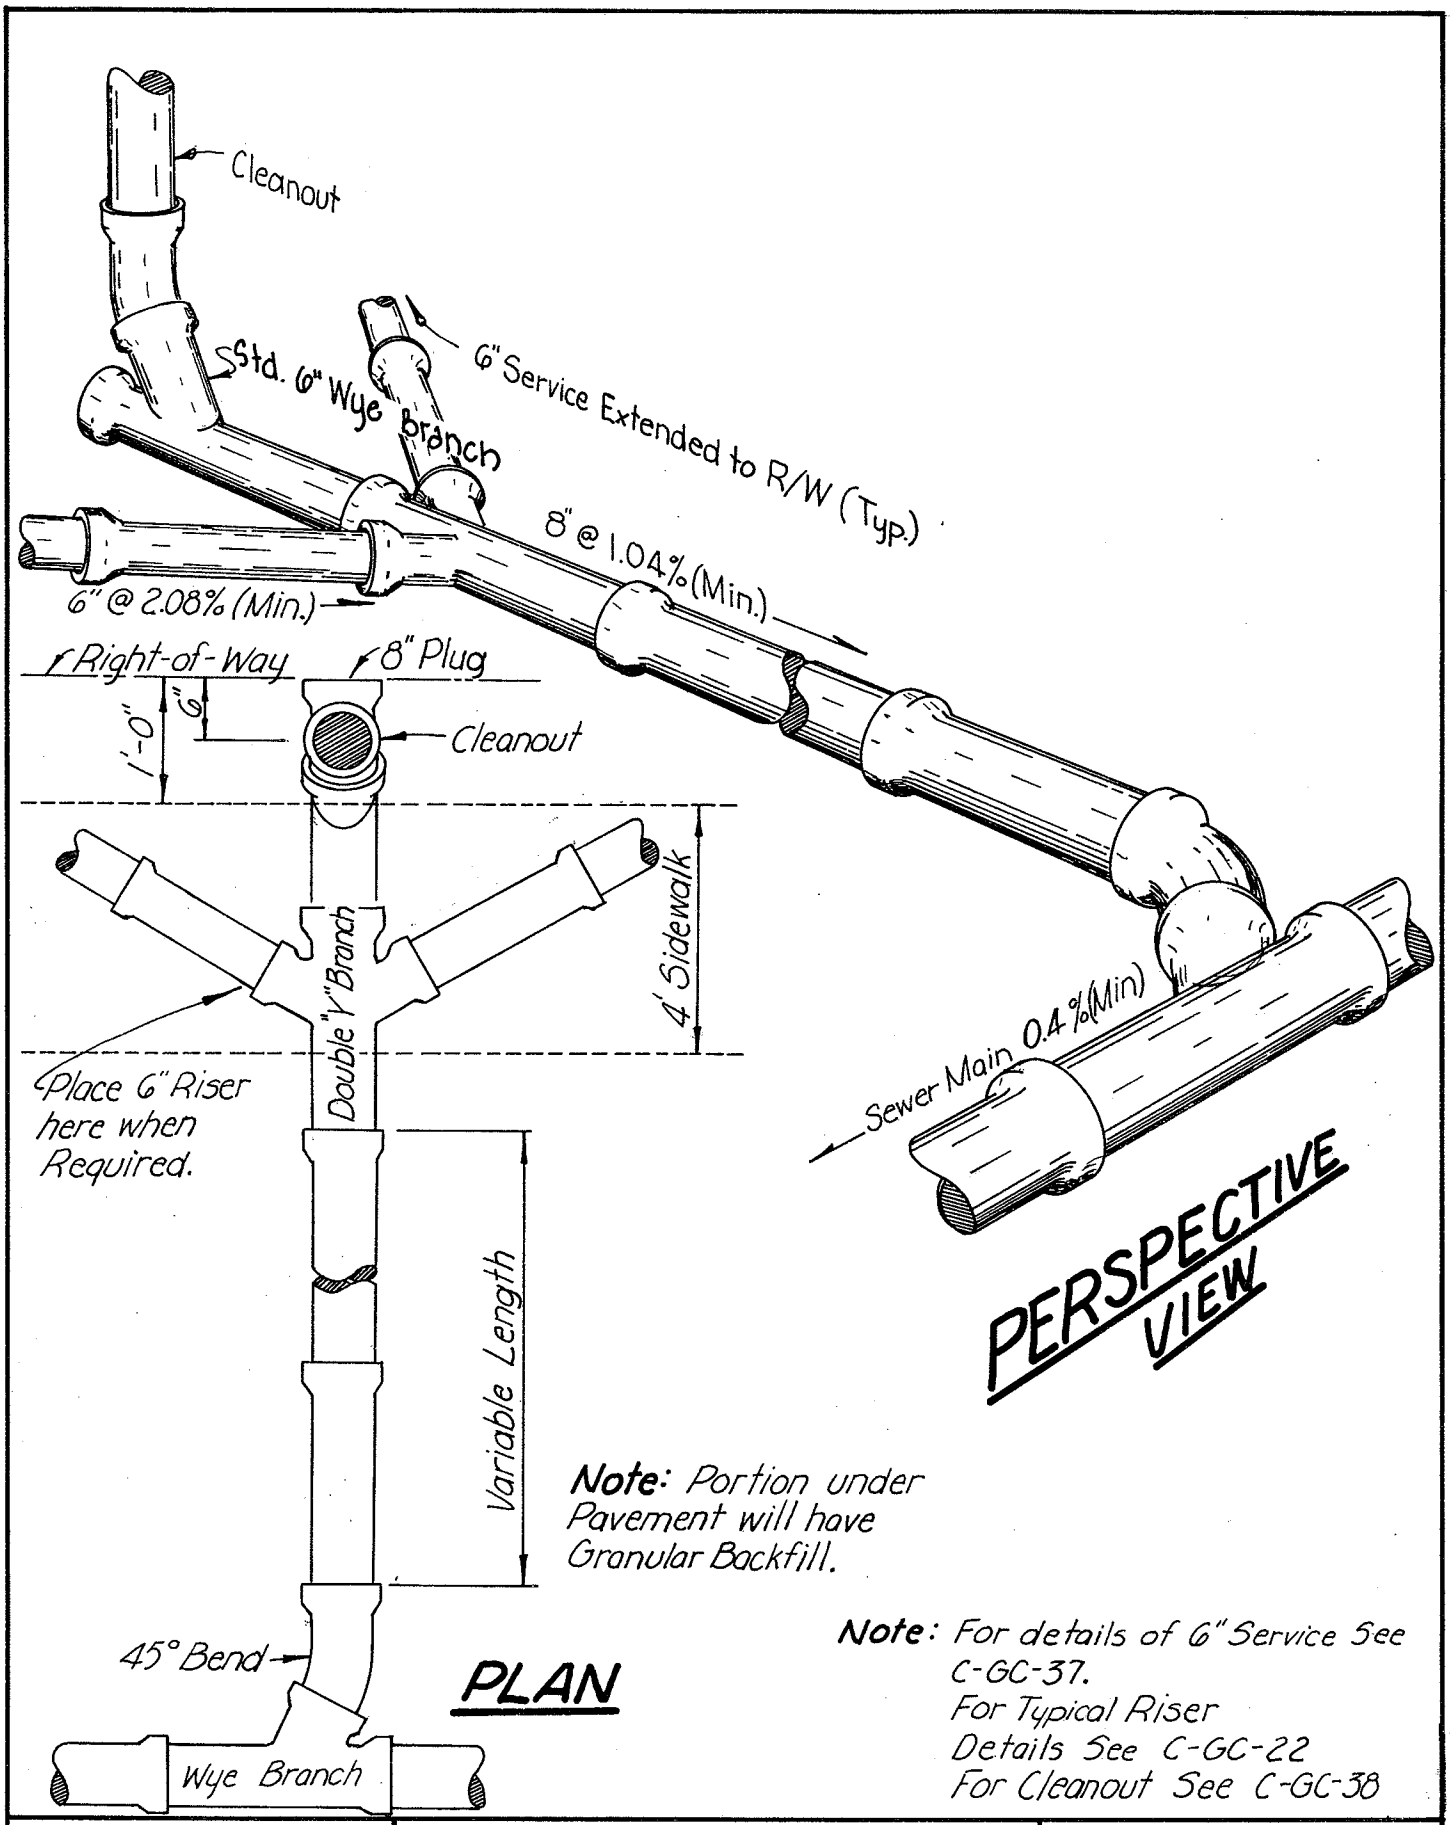

Approved 8 Jan 76 Date Edward A. Seikoff	DOUBLE SERVICE CONNECTION DETAIL	CITY OF GROVE CITY OHIO Standard Construction Drawing Rev. C-GC-39