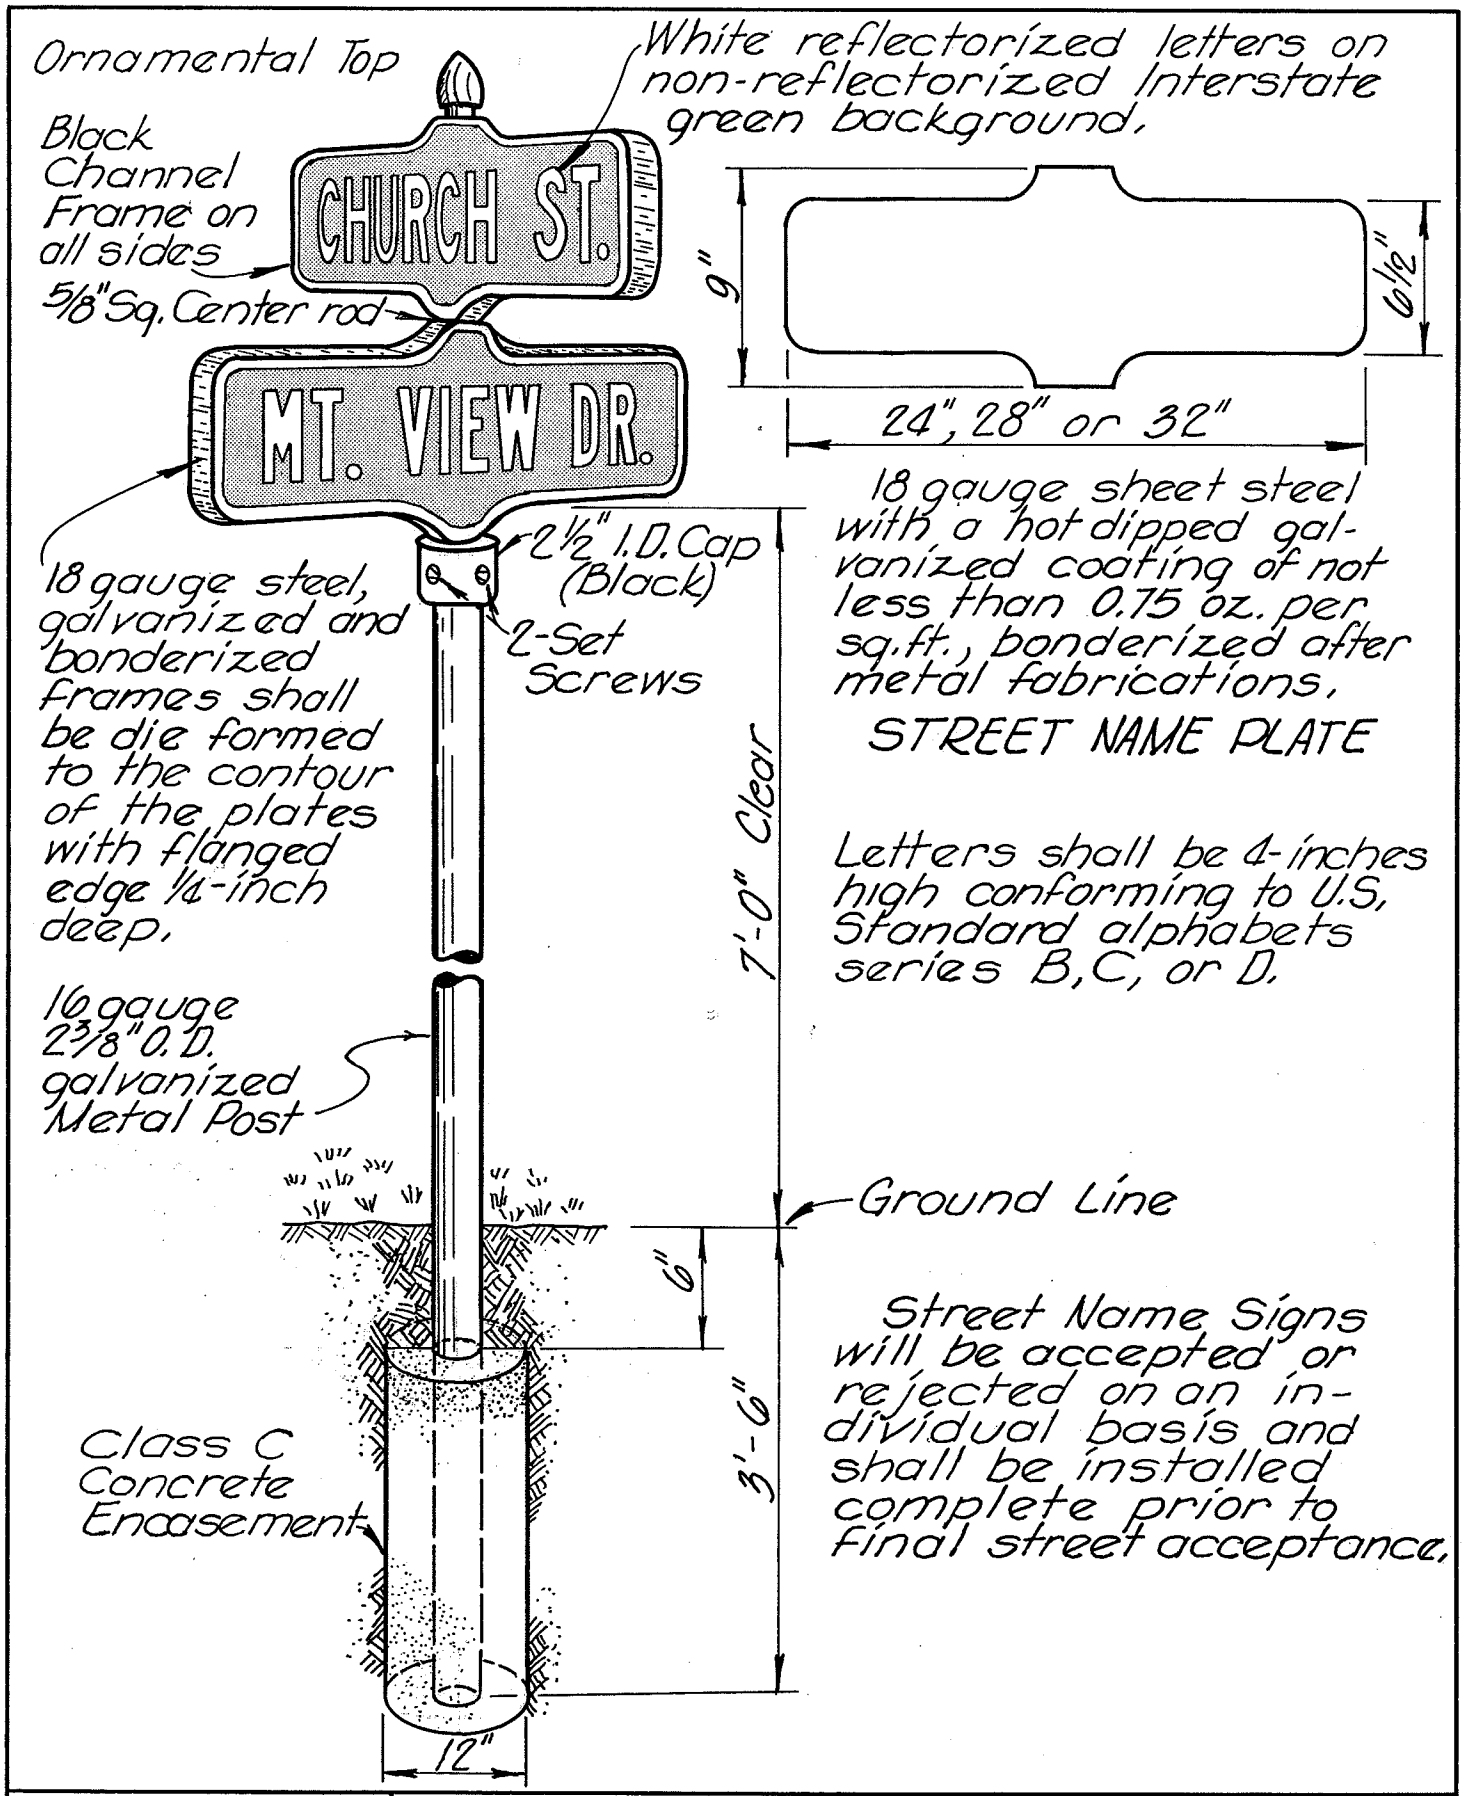

Approved 24 Aug 76
Dated
City Engineer

TYPICAL STREET NAME SIGN

City of Grove City Ohio

Standard Construction Drawing

Rev.

C-GC-40