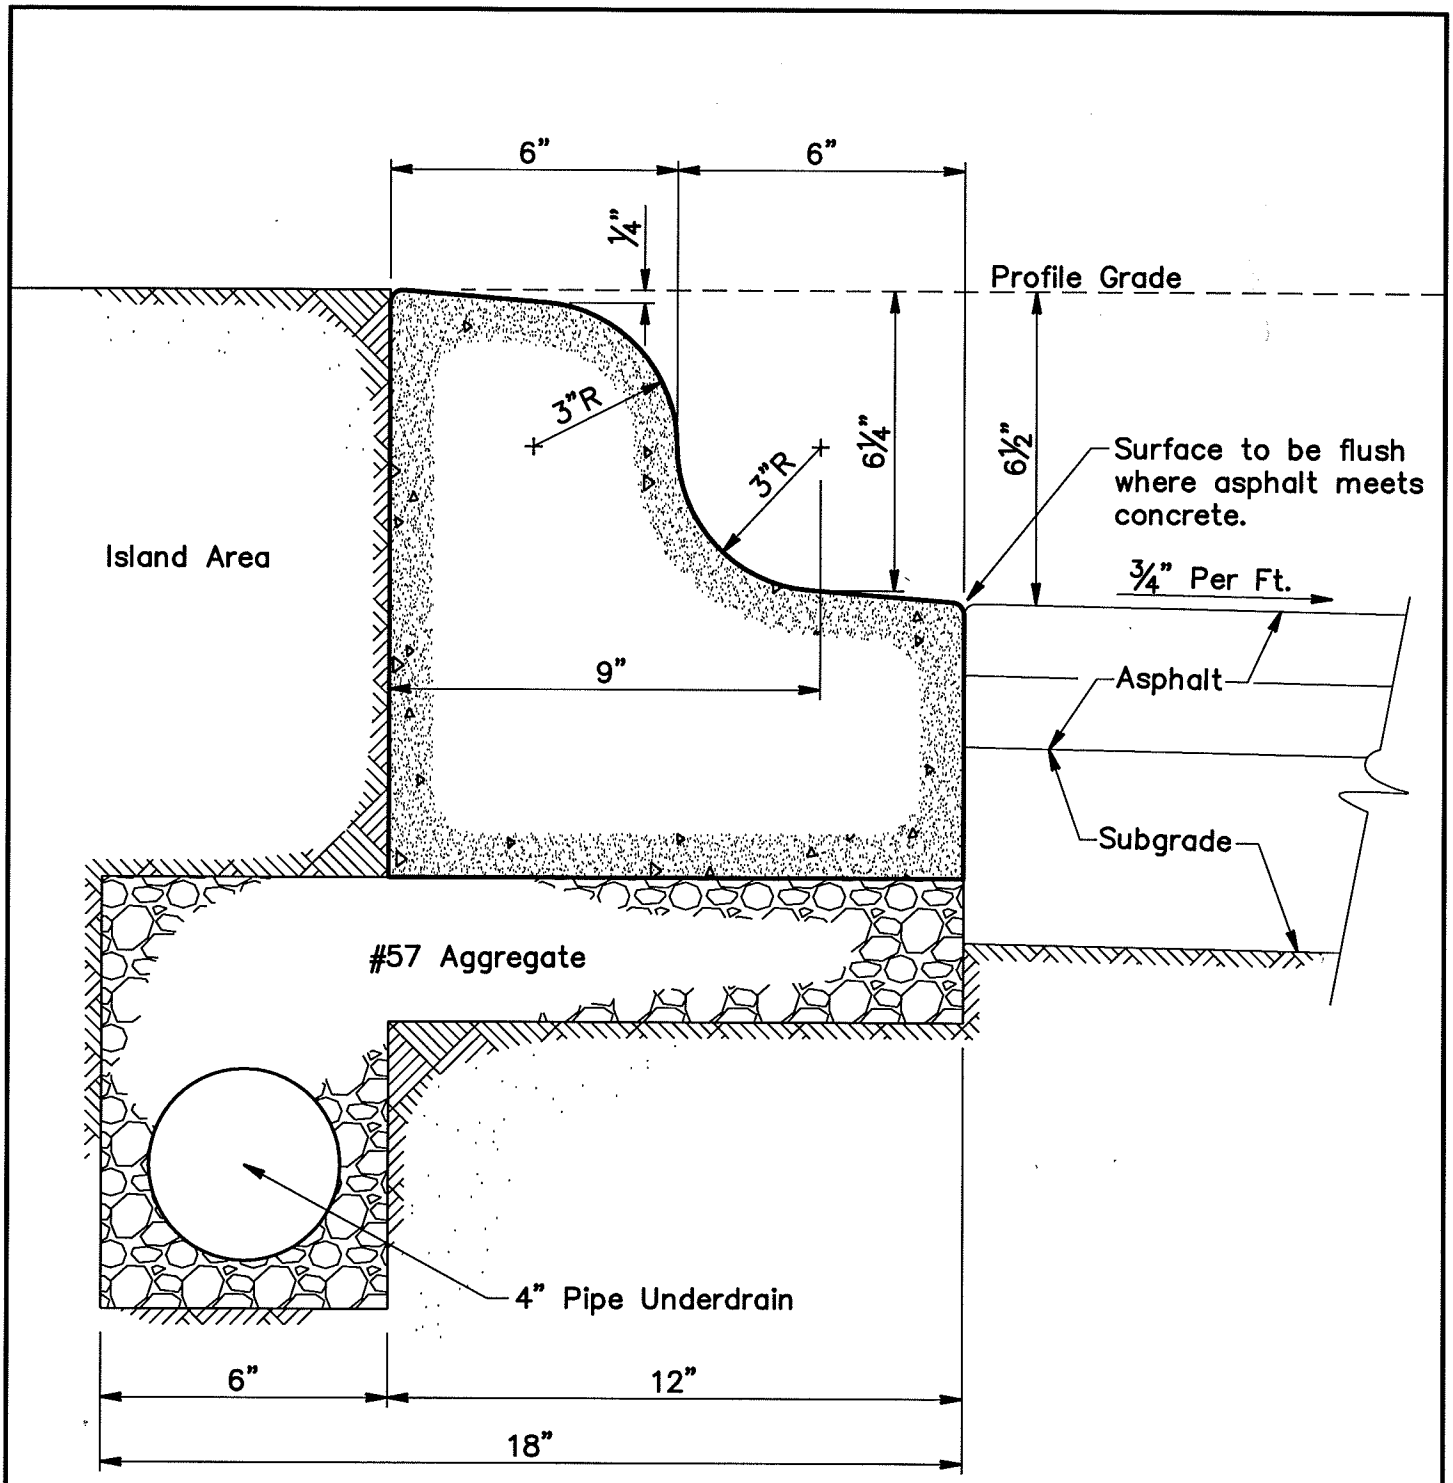

	12" TILT-OUT CURB (For Island & Median Applications Only)	**CITY OF GROVE CITY, OHIO** STANDARD CONSTRUCTION DRAWING

Effective Date	Revision Date	Drawing Number
3-30-06		C-GC-92